



ENTRANCE ELEVATION

1 : 100

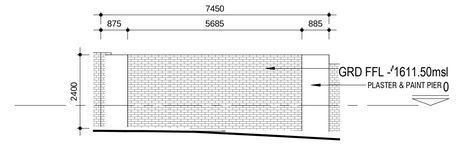


CNR. BERNARD & MUNDAY ROADS

1 : 100

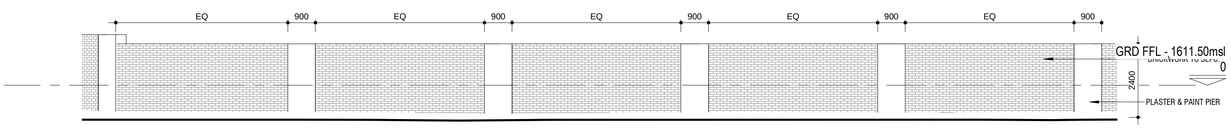


MUNDAY ROAD

1 : 100

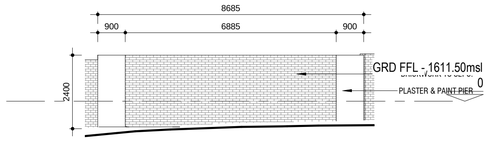


CNR. MUNDAY & RIVER

1 : 100

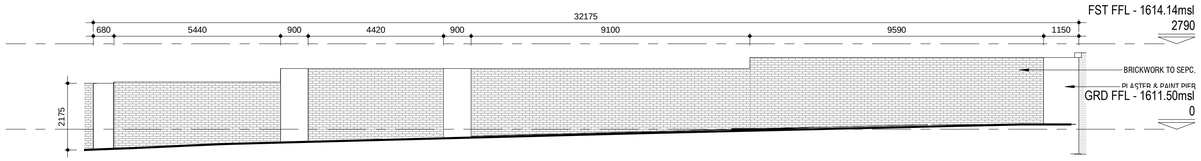


RIVER ROAD


1 : 100

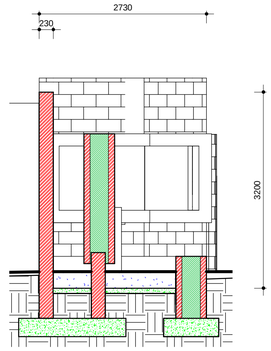

WATER FOUNTAIN SECTION


1 : 50

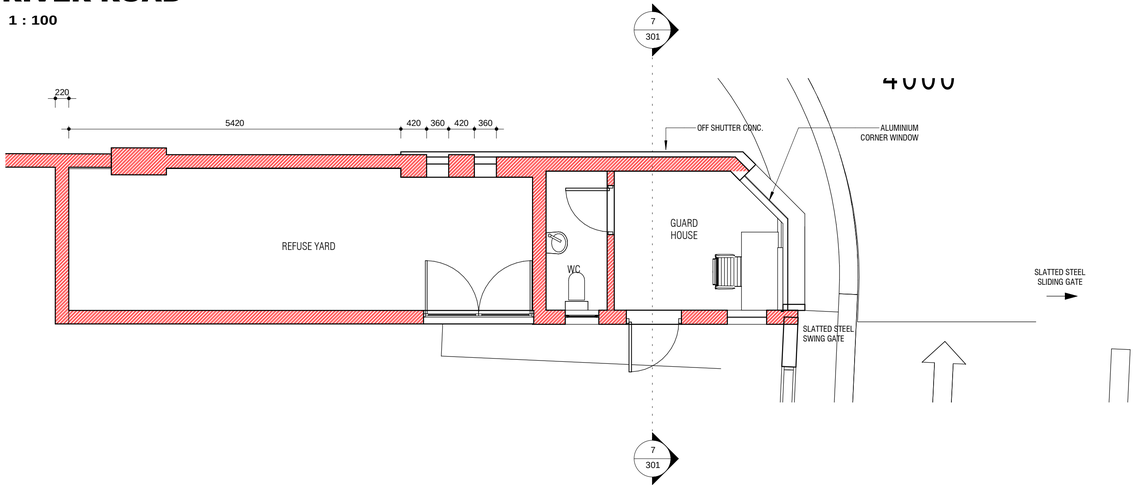

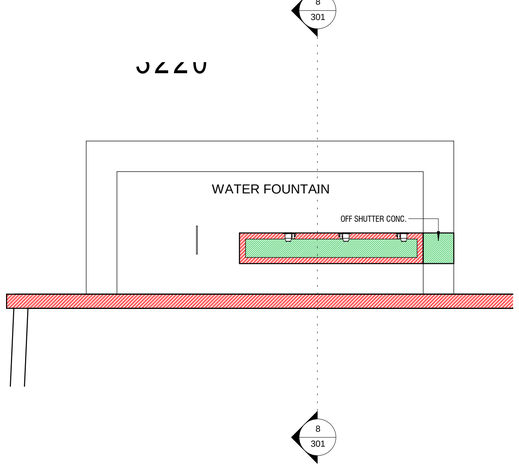

REFUSE GUARD HOUSE & WATER FOUNTAIN PLAN

1 : 50

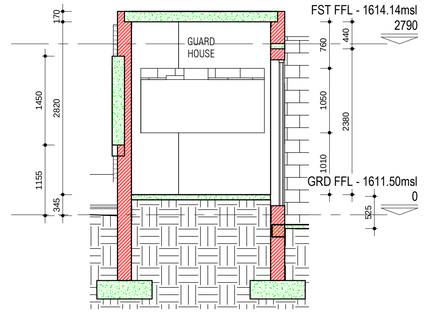

GUARD HOUSE SECTION

1 : 50

ANSARA
ARCHITECTURE

Drawings are for information purposes only and are the intellectual property of the author.

GERRARD ALEXANDER ANSARA
(Bwsh) Wits PhArch Reg SM2 (SACAP)
3rd FLOOR, 9 KRAMER, No. 9 KRAMER ROAD, KRAMERVILLE,
0837002231,
W W W . A N S A R A . C O . Z A

PROJECT:
ERF 2557 BEDFORDVIEW EXTENSION 531

CLIENT: **MCM SCOLARI PROPERTY INVESTMENTS (PROPRIETORY) LIMITED**

DRAWING: **BOUNDARY WALLS & GUARD HOUSE**

SCALES: As indicated

DRAWN BY: ARM	CHECKED BY: GA
DATE DRAWN: 2019-09-17	DATE ISSUED: 2019-09-27
DWG NO: **301**	REV:

1820 MCM SCOLARI PROPERTY INVESTMENTS (PROPRIETORY) LIMITED BOUNDARY WALLS & GUARD HOUSE SCALE: As indicated

CONSTRUCTION | COUNCIL

INFO | TENDER

G:\My Drive\1820 Morninghill\04 Drawings & Doc\04 3D\Morninghill-2020 SDP(Recovery).rvt 11/11/2019 16:11:02